© Crown copyright and database rights 2024 OS AC0000849956. You are granted a non-exclusive, royalty free, revocable licence solely to view the Licensed Data for non-commercial purposes for the period during which Brighton & Hove City Council makes it available. You are not permitted to copy, sub-license, distribute, sell or otherwise make available the Licensed Data to third parties in any form. Third party rights to enforce the terms of this licence shall be reserved to OS.

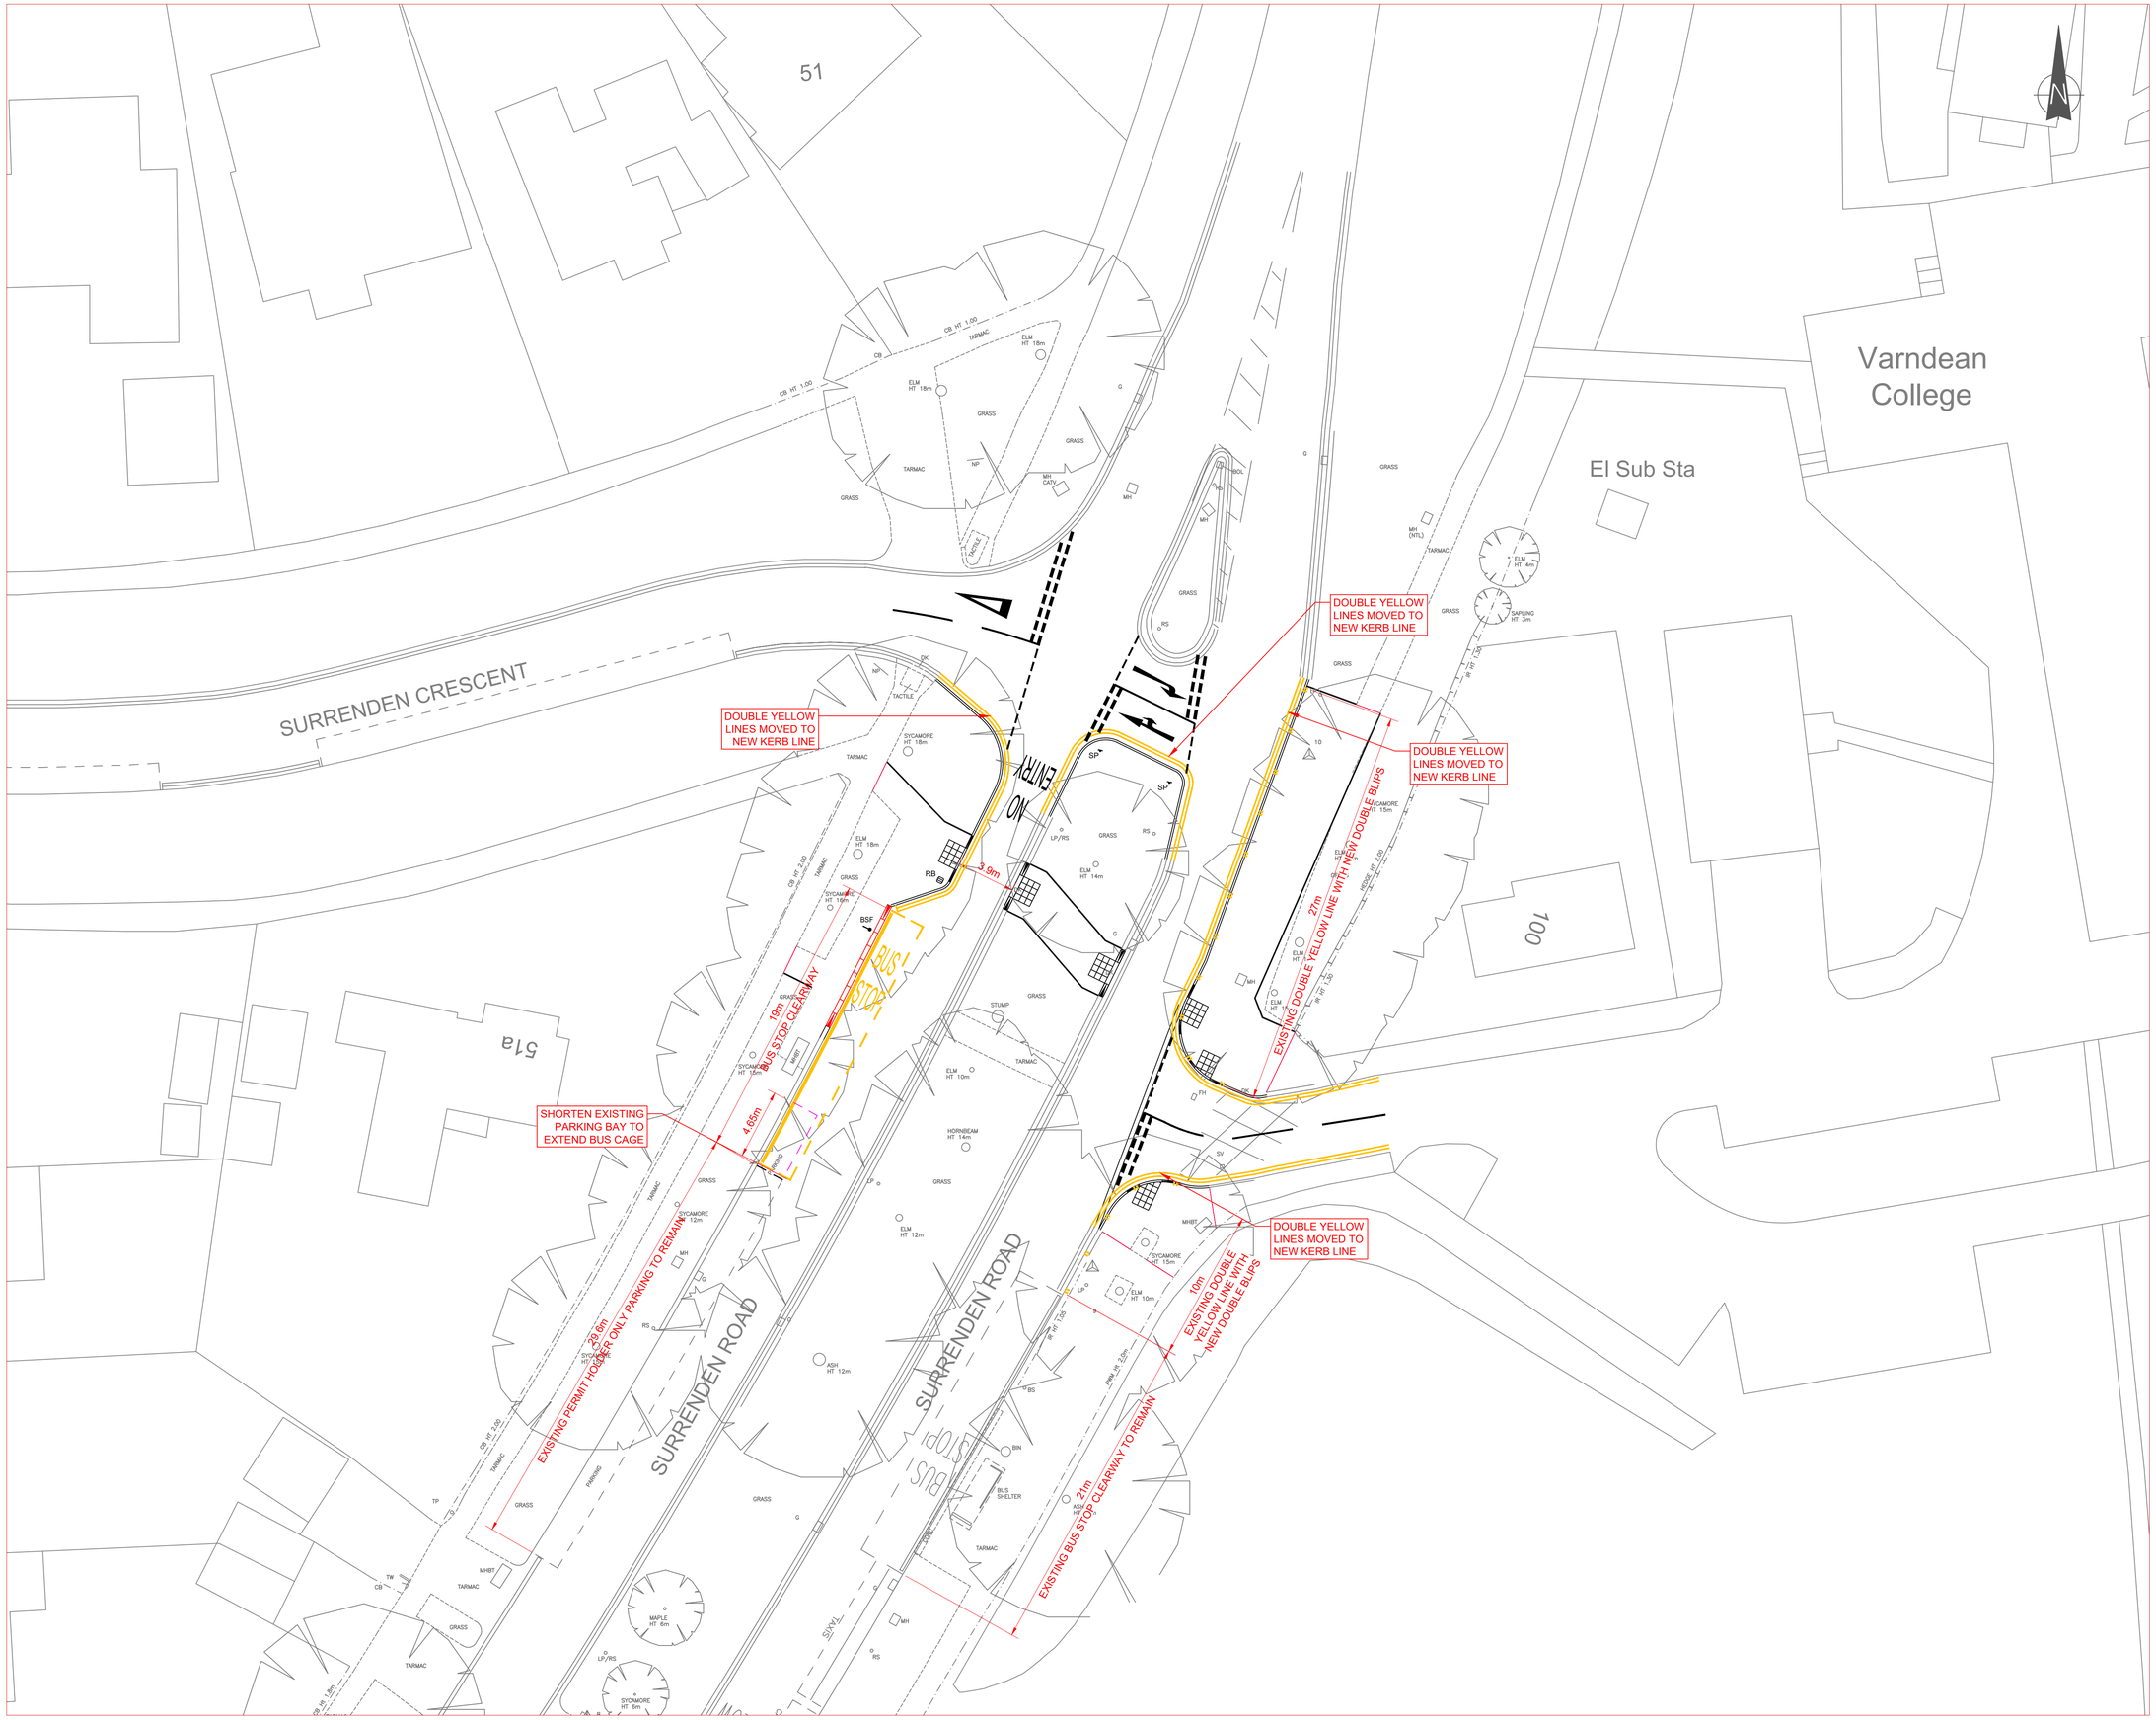

LEGEND:

REV	DATE	BY	REVISION DETAILS	CHK	APP
A	17/06/26	PS	INITIAL ISSUE FOR TRO CONSULTATION	PS	DA

Brighton & Hove City Council

PROJECT: SAFER, BETTER STREETS

TITLE: TRO DRAWING

LOCATION: SURRENDEN ROAD OUTSIDE VARNDEAN COLLEGE SURRENDEN ROAD, BRIGHTON

DRAWING STATUS: FOR INFORMATION

DRAWN:	SURVEYED:	CHECKED:	APPROVED:
PS	MJ ZARA	-	-

DRAWING No: SBS084_TRO_01

DATE:	SCALE:	SIZE:	REV:
MAY 2026	1:200	A1	A

File Location: C:\Users\PaulSakos\Brighton and Hove City Council\Transport Projects - Documents\Projects\Safer, Better Streets\02 Surrenden Rd North End\Drawings\00 - Working Drawings\SBS084_TRO DRAWING.dwg

© Crown copyright and database rights 2024 OS AC0000849956. You are granted a non-exclusive, royalty free, revocable licence solely to view the Licensed Data for non-commercial purposes for the period during which Brighton & Hove City Council makes it available. You are not permitted to copy, sub-license, distribute, sell or otherwise make available the Licensed Data to third parties in any form. Third party rights to enforce the terms of this licence shall be reserved to OS.

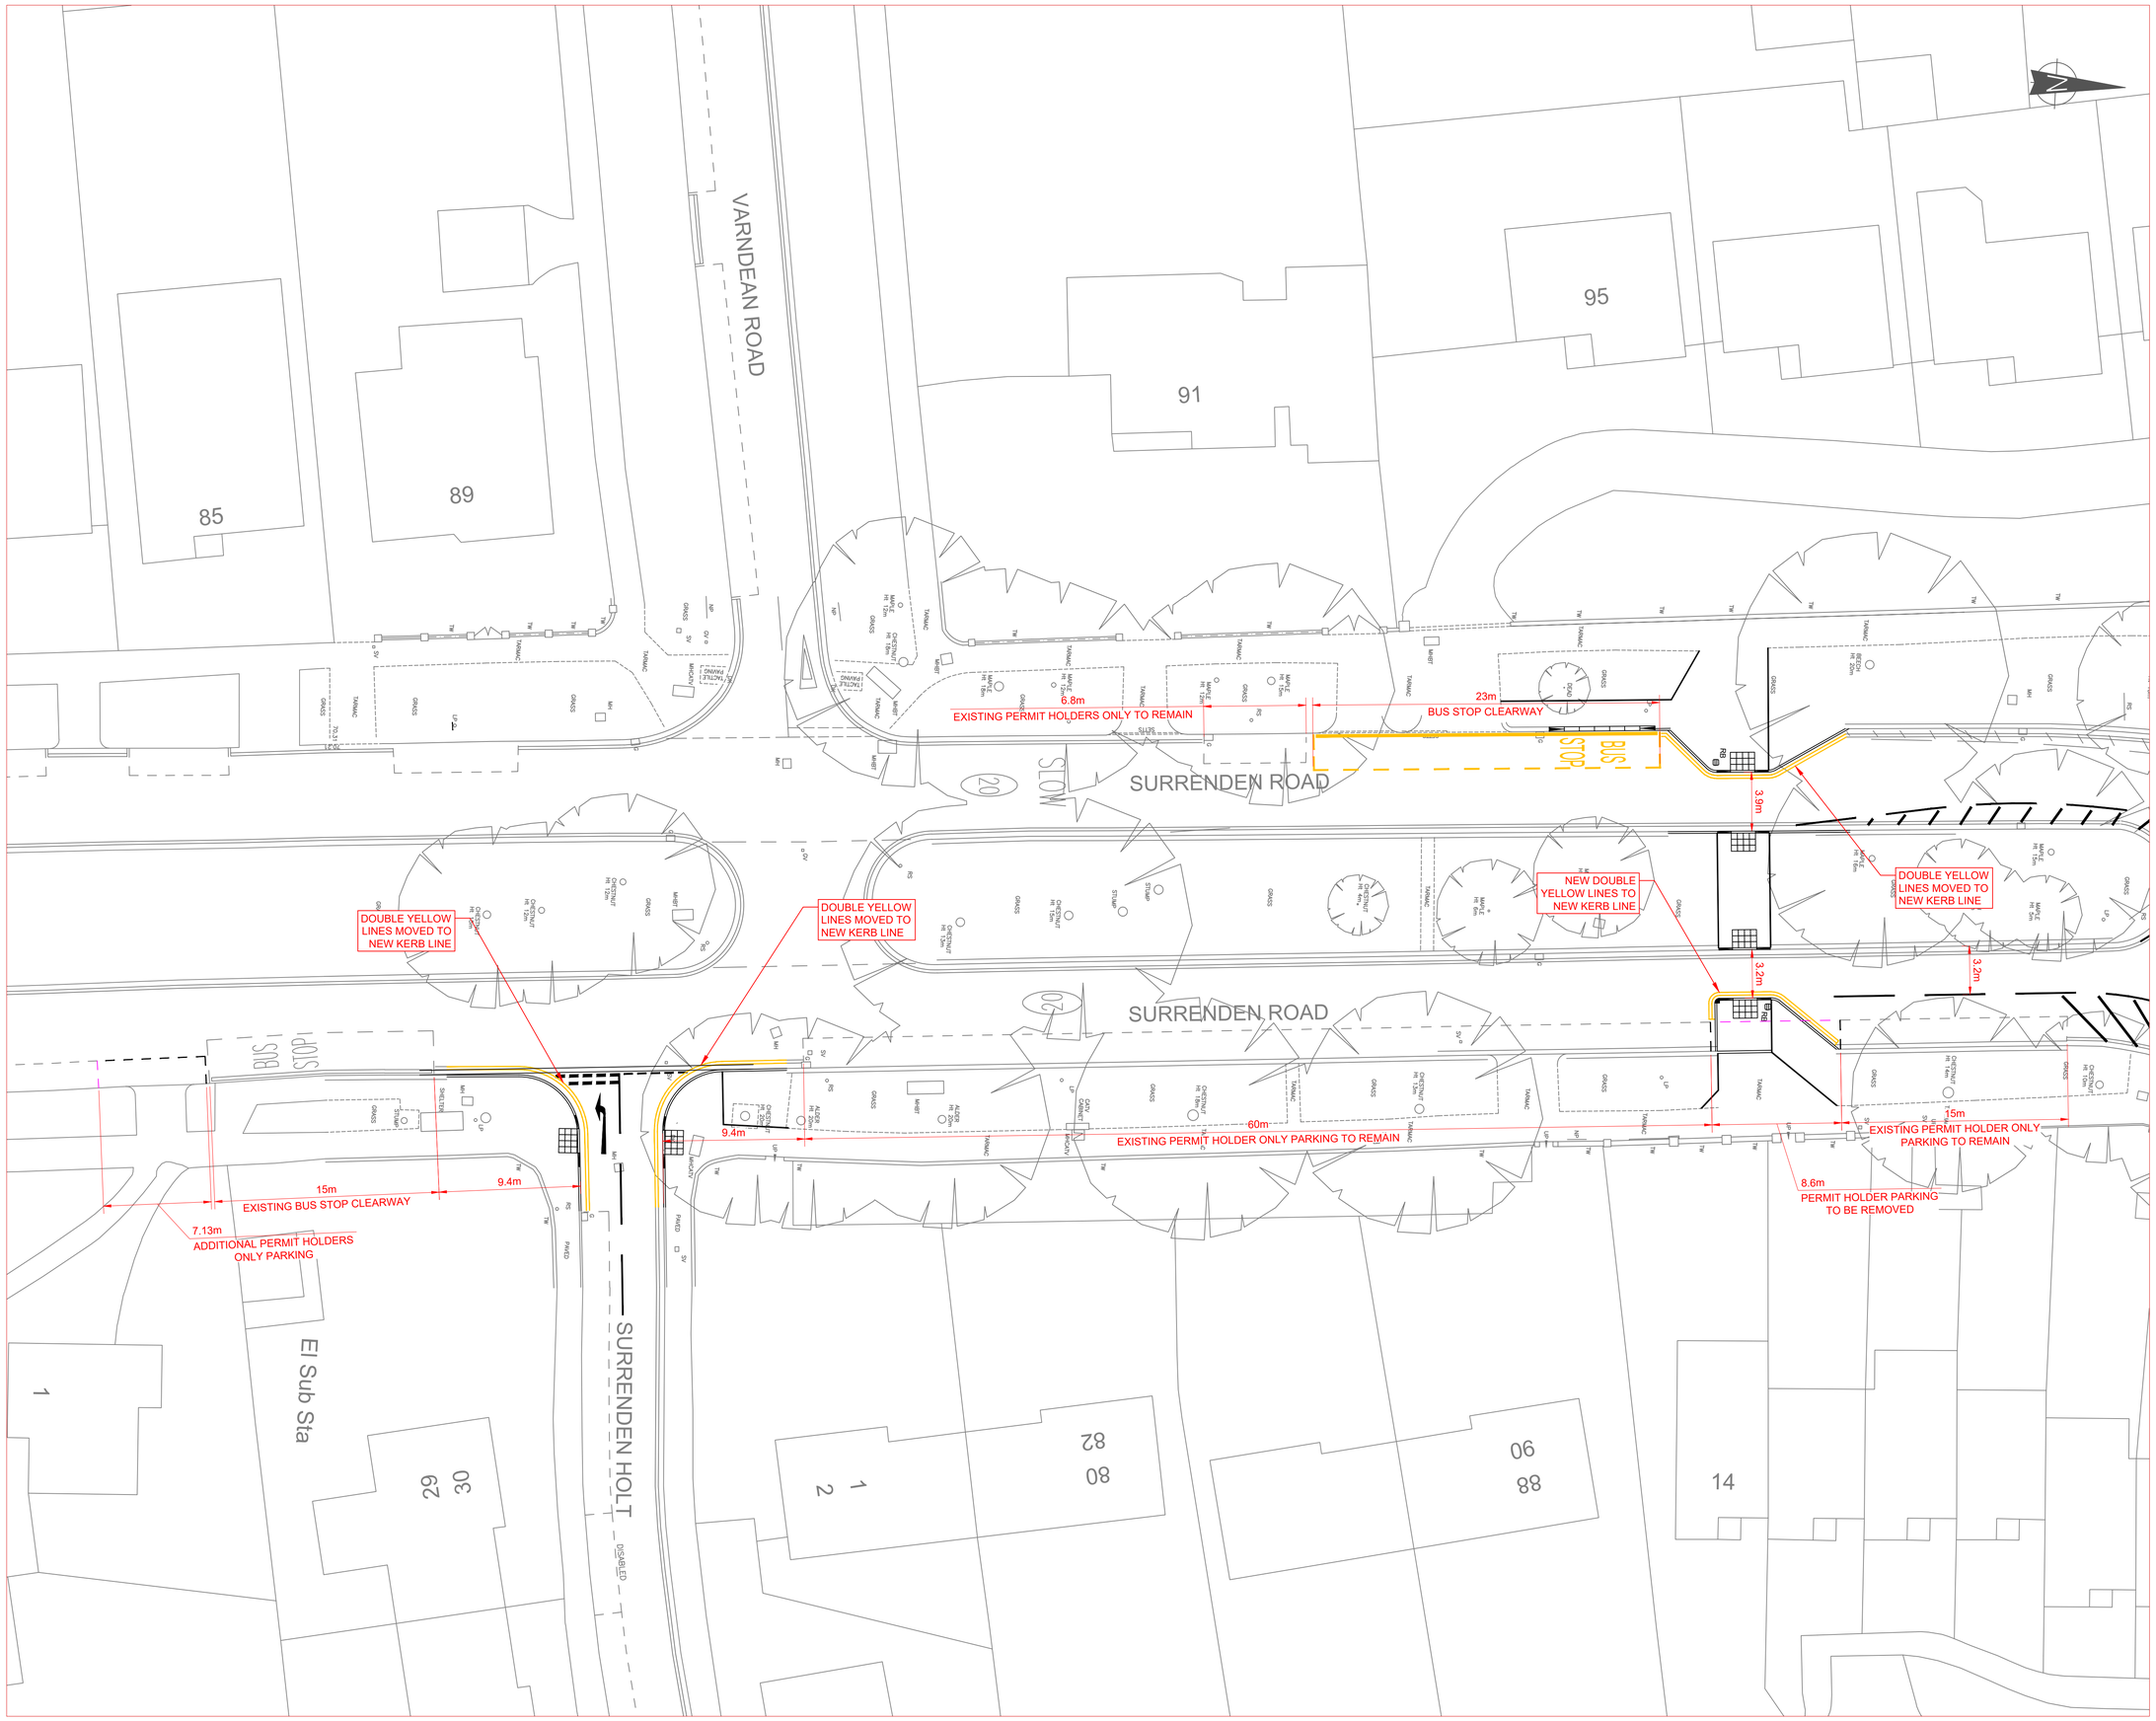

LEGEND:

REV	DATE	BY	REVISION DETAILS	CHK	APP
A	17/06/26	PS	INITIAL ISSUE FOR TRO CONSULTATION	PS	DA

Brighton & Hove City Council

PROJECT:
SAFER, BETTER STREETS

TITLE:
TRO DRAWING

LOCATION:
SURRENDEN ROAD & SURRENDEN HOLT
SURRENDEN ROAD, BRIGHTON

DRAWING STATUS:
FOR INFORMATION

DRAWN:	SURVEYED:	CHECKED:	APPROVED:
PS	MJ ZARA	-	-

DRAWING No:
SBS159_TRO_01

DATE:	SCALE:	SIZE:	REV:
APRIL 2026	1:200	A1	A

File Location: C:\Users\PaulSakos\Brighton and Hove City Council\Transport Projects - Documents\Projects\Safer, Better Streets\06 Surrenden Rd - Surrenden Holt\Drawings\00 - Working Drawings\SBS159_TRO DRAWING.dwg